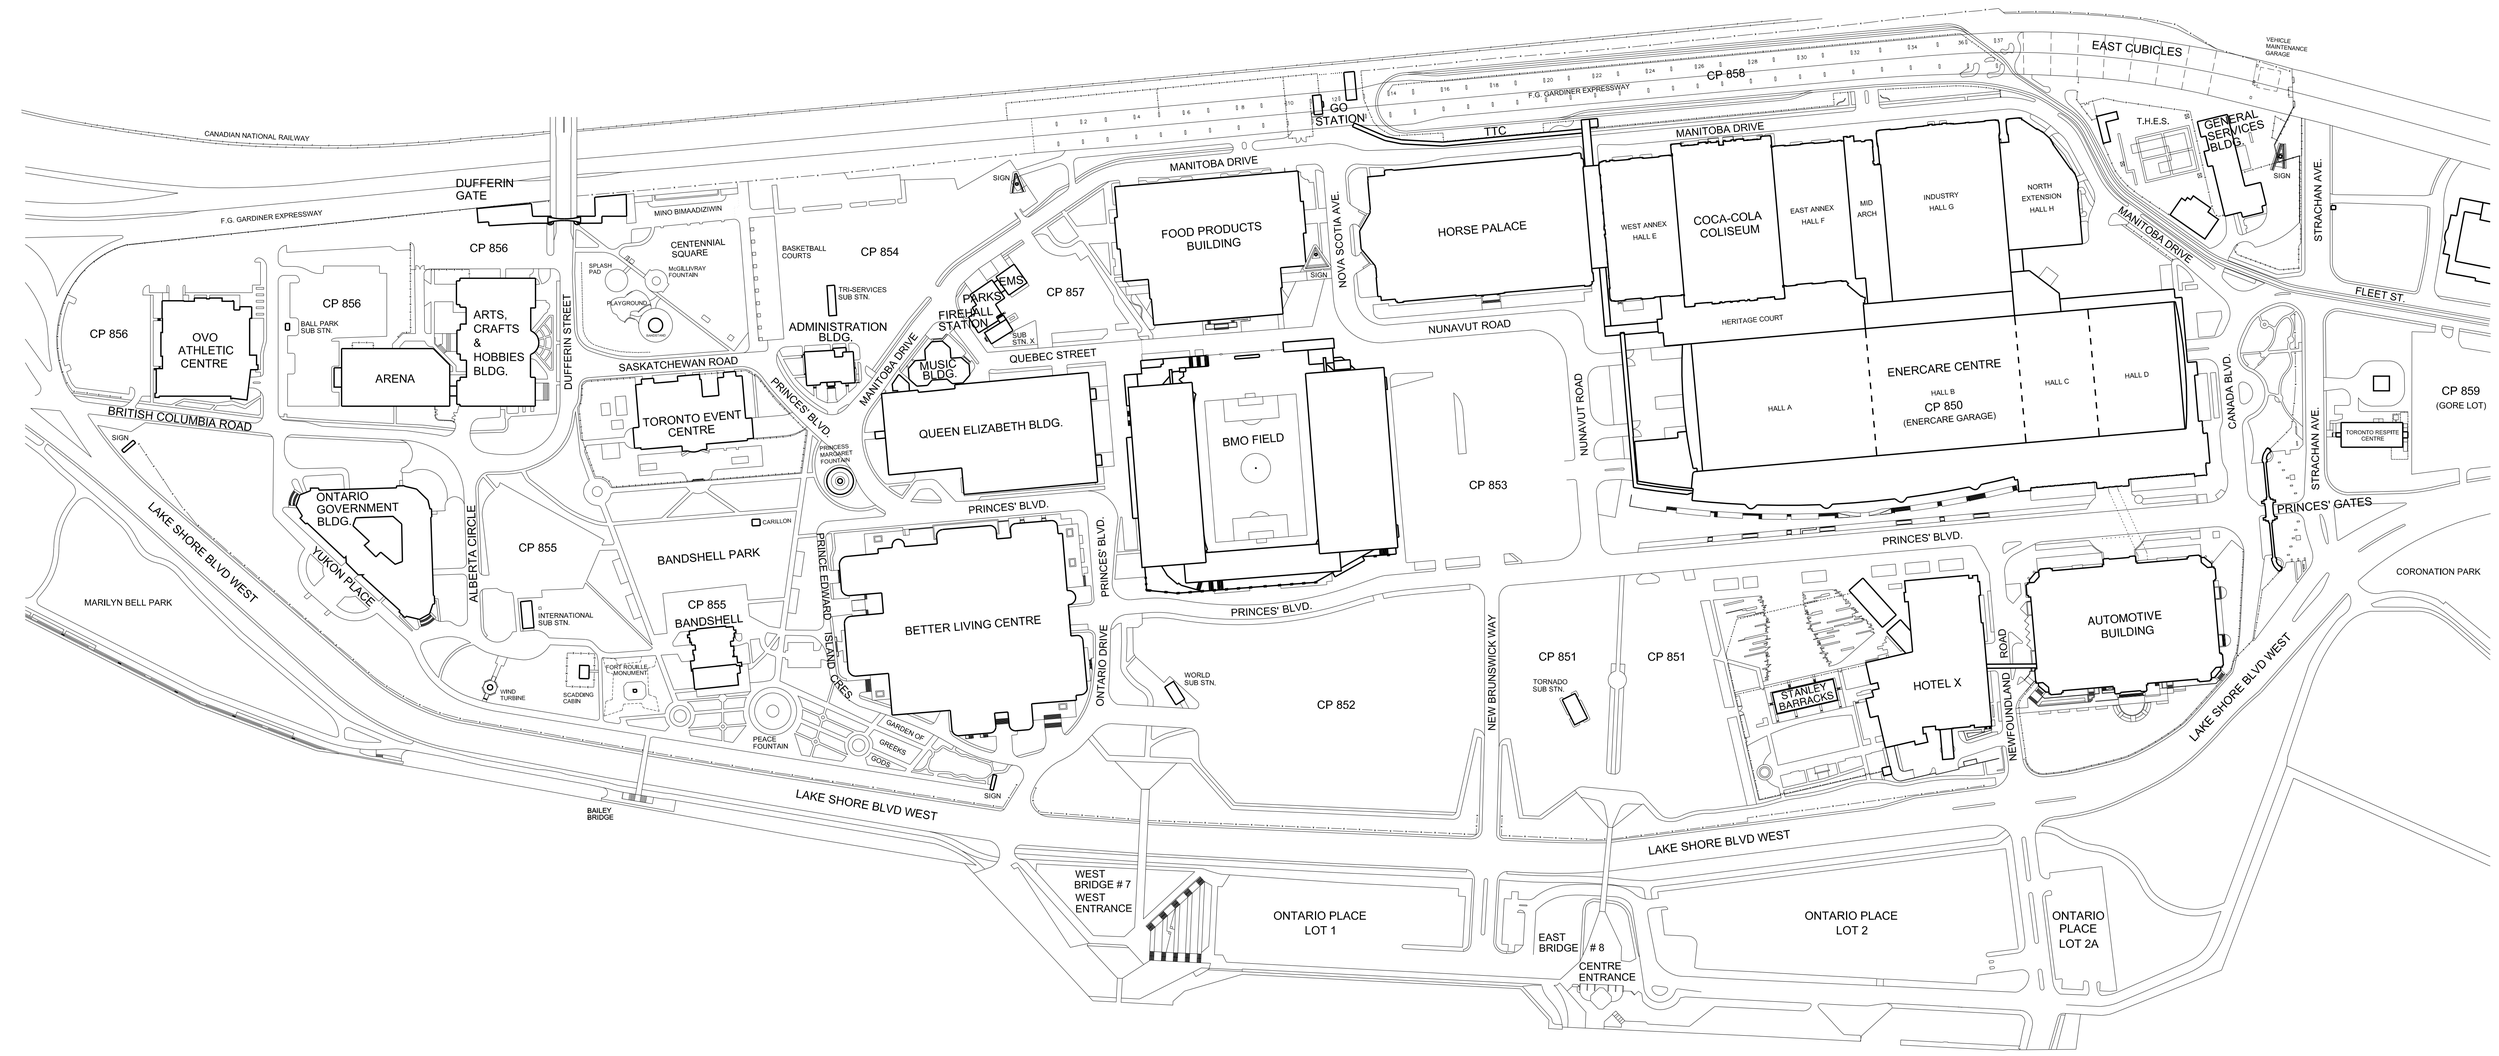

SITE PLAN

EXHIBITION PLACE

O 50 100 200 600 FEET

O 10 50 100 150 METERS

N

CAPITAL WORKS DEPARTMENT

JUNE 2025